ROOM DESIGNATION		FLOOR COVER	WALLS	SIZE	NOTES
101	LOBBY AND RECEPTION	CERAMIC TILE	N/A	12"X12"	RECEPTION WINDOW TRIM REQ.
102	OFFICE	LVP	N/A	7" X 48"	
103	AGENT 1	LVP	N/A	7" X 48"	
104	AGENT 2	LVP	N/A	7" X 48"	
105	STORAGE	LVP	N/A	7" X 48"	
106	DIRECTOR	LVP	N/A	7" X 48"	
107	SOIL AND WATER	LVP	N/A	7" X 48"	
108	SERVER	LVP	N/A	7" X 48"	
109	STORAGE	LVP	N/A	7" X 48"	
110	KITCHEN - BREAK ROOM	CERAMIC TILE	CERAMIC TILE	12"X12"	SUBWAY TILES 12" ABOVE COUNTER
111	WOMEN'S RESTROOM	CERAMIC TILE	CERAMIC TILE	12"X12"	SUBWAY TILES 6' ABOVE FLOOR
112	MEN'S RESTROOM	CERAMIC TILE	CERAMIC TILE	12"X12"	SUBWAY TILES 6' ABOVE FLOOR
113	AUDITORIUM	LVP	N/A	7" X 48"	12'X12' CERAMIC TILE AT ENTRANCE
114	CONFERENCE ROOM - CLASS ROOM	LVP	N/A	7" X 48"	
115	MECHANICAL	NO FLOORING	N/A	N/A	
116	ELECTRICAL	NO FLOORING	N/A	N/A	
117	STORAGE	LVP	N/A	7" X 48"	
118	MEN'S RESTROOM	CERAMIC TILE	CERAMIC TILE	12"X12"	SUBWAY TILES 6' ABOVE FLOOR
119	WOMEN'S RESTROOM	CERAMIC TILE	CERAMIC TILE	12"X12"	SUBWAY TILES 6' ABOVE FLOOR
120	STORAGE	LVP	N/A	7" X 48"	
121	OPEN AIR PAVILION	NO FLOORING	N/A	N/A	
HALLWAYS (TWO LONG HALLWAYS TO BUILDING EXT.)		CERAMIC TILE	N/A	12"X12"	

NOTE: CABINETS IN KITCHEN SHALL INCLUDE OVERHEAD AND UNDER COUNTER CABINETS WITH SOLID WOOD FACES AND SHALL BE PRIMED AND PAINTED TO COLOR SELECTED BY OWNER. HINGES SHALL BE STAINLESS STEEL CONCEALED AND HANDLES ON CABINETS WILL BE SELECTED BY OWNER IN SUBMITTAL PROCESS. CONTRACTOR WILL PROVIDE 4 UNDER COUNTER AND 6 OVER COUNTER CABINETS TOTAL.

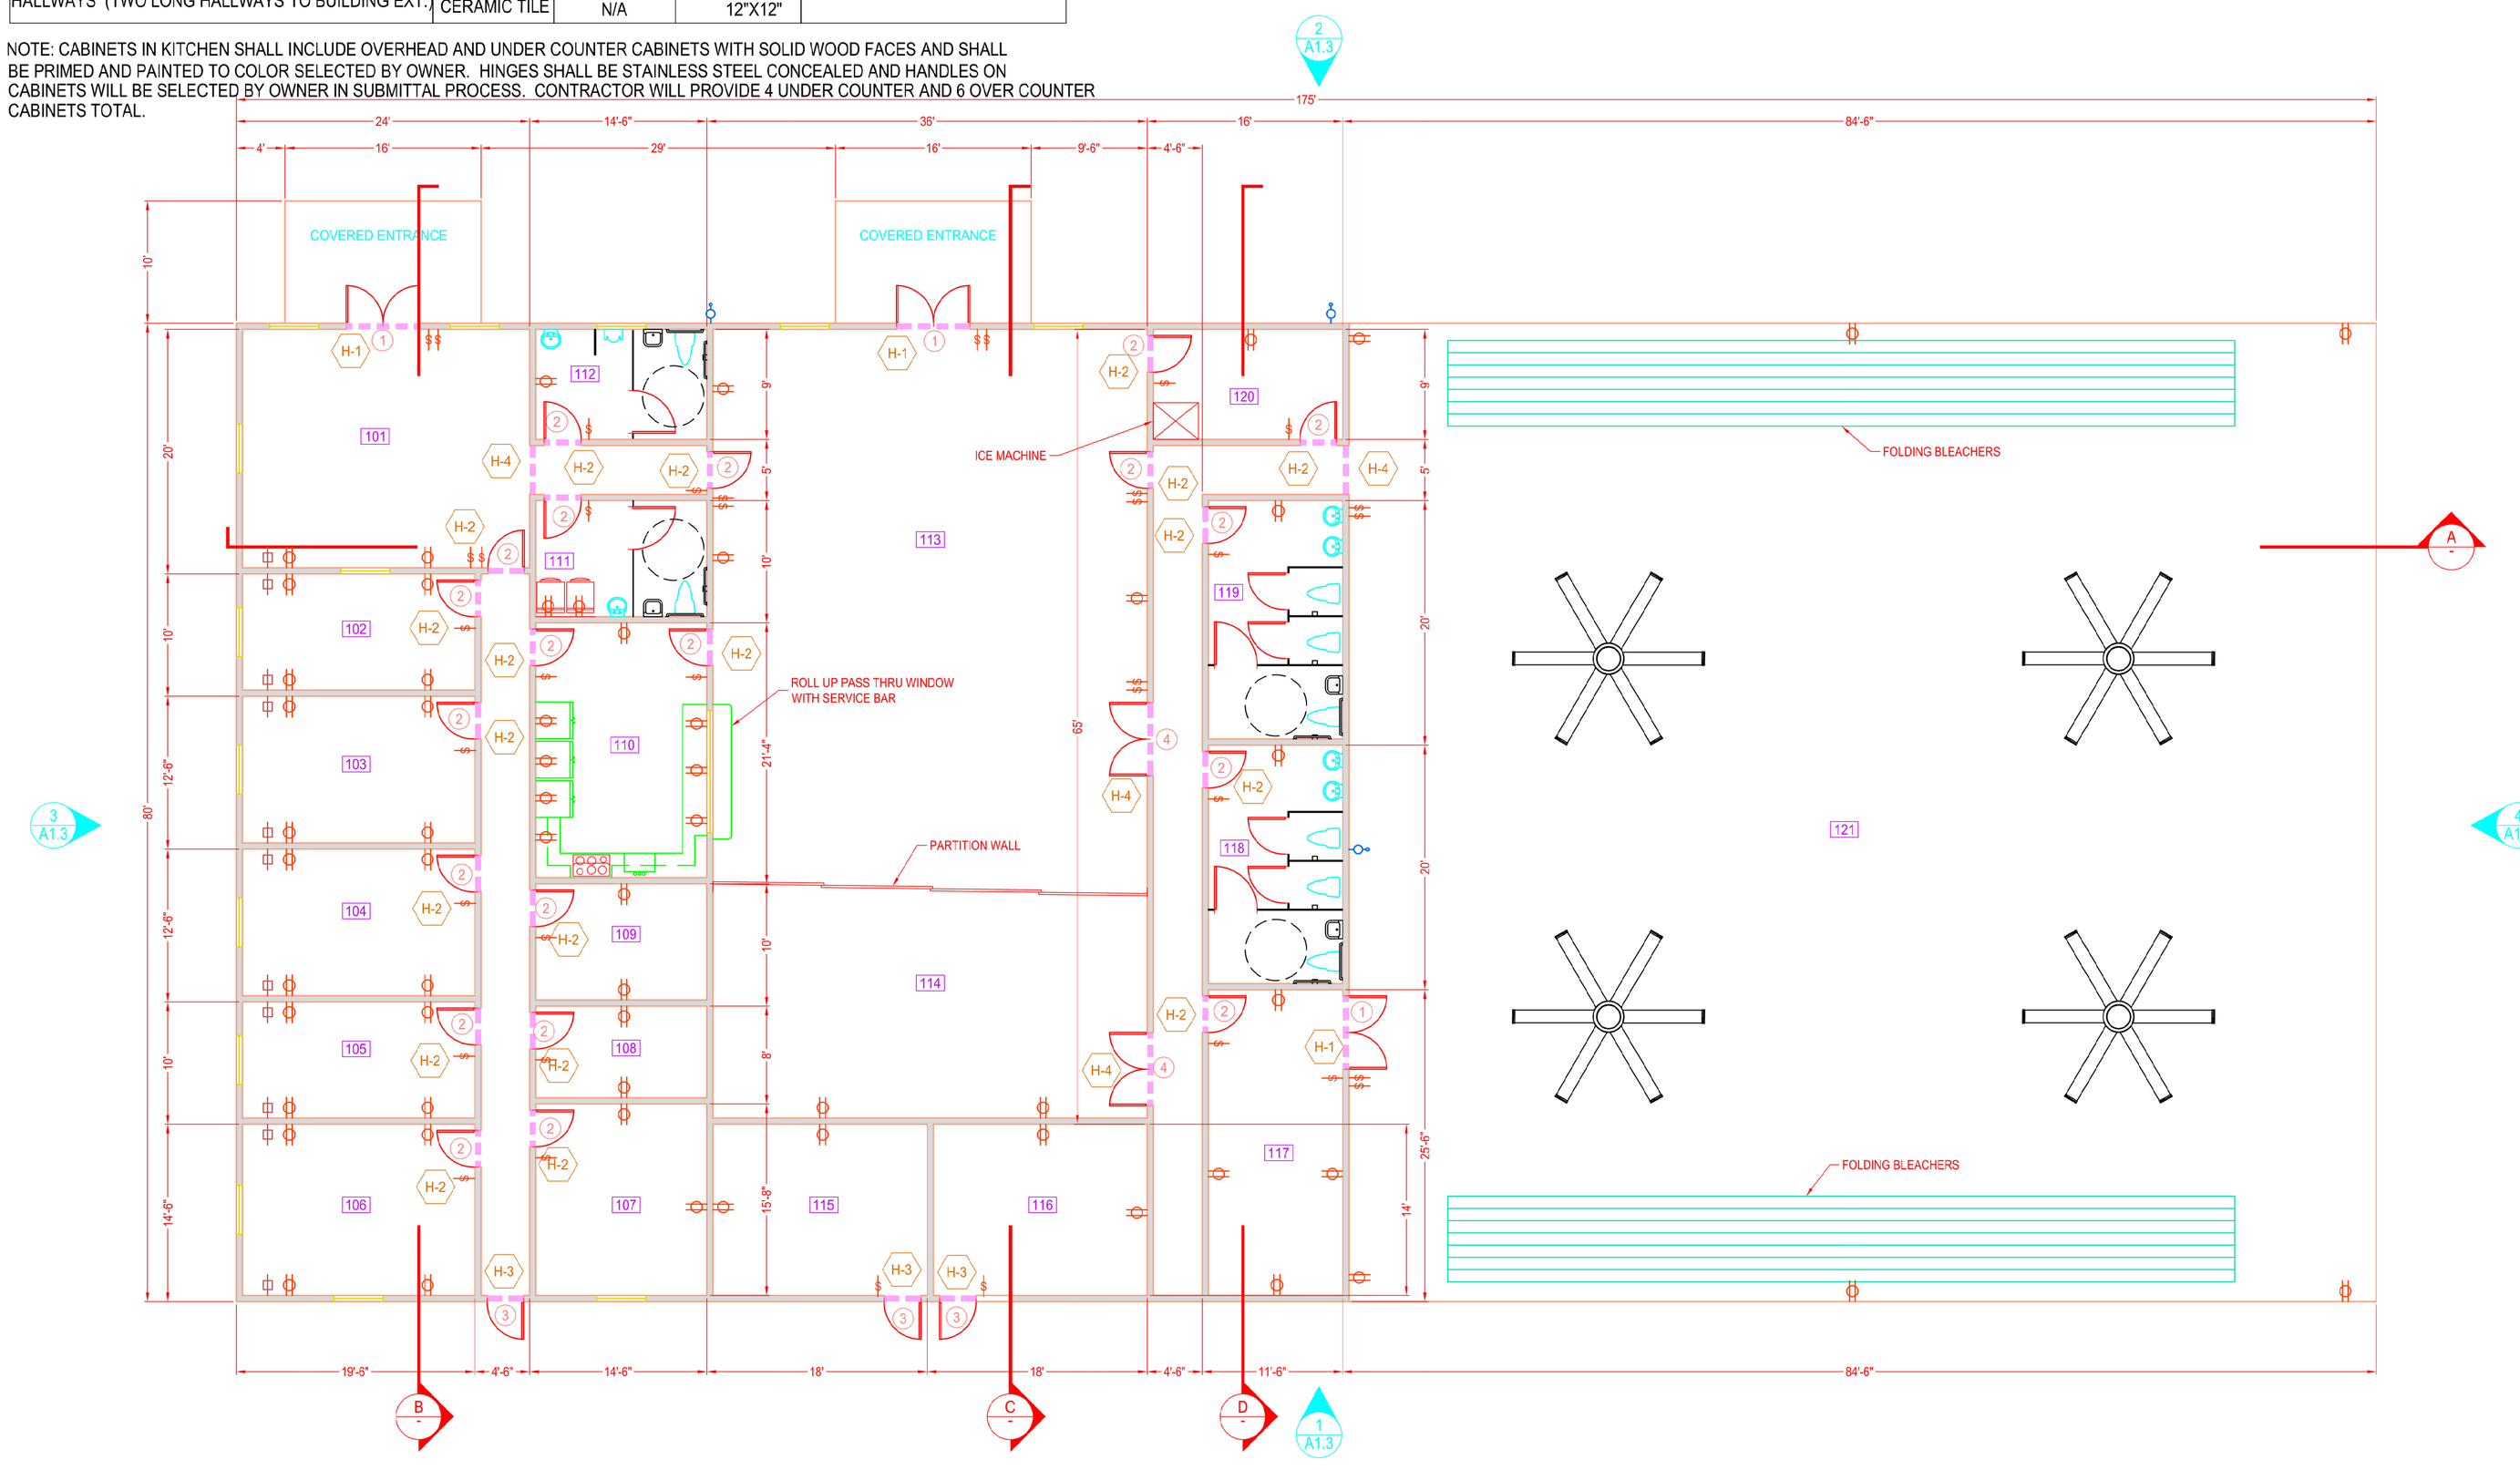

Dewberry
877 CR 393 North
Santa Rosa Beach, FL 32459
850.267.0759

HOLMES COUNTY AGRICULTURAL CENTER
BOARD OF COUNTY COMMISIONERS
HOLMES COUNTY
FLORIDA

SEAL:

CLIFFORD L. KNAUER, P.E. 53930
EB 0008794

PRELIMINARY

SCALE

0' 4' 8' 16'
SCALE: 1/8" = 1' - 0"

REVISIONS

NO.	DESCRIPTION	DATE

DRAWN BY	BTW
APPROVED BY	BTW
CHECKED BY	CLK
DATE	NOVEMBER 22, 2023

TITLE
FINISH SCHEDULE

PROJECT NO. 50136786

SCH-1

SHEET NO.